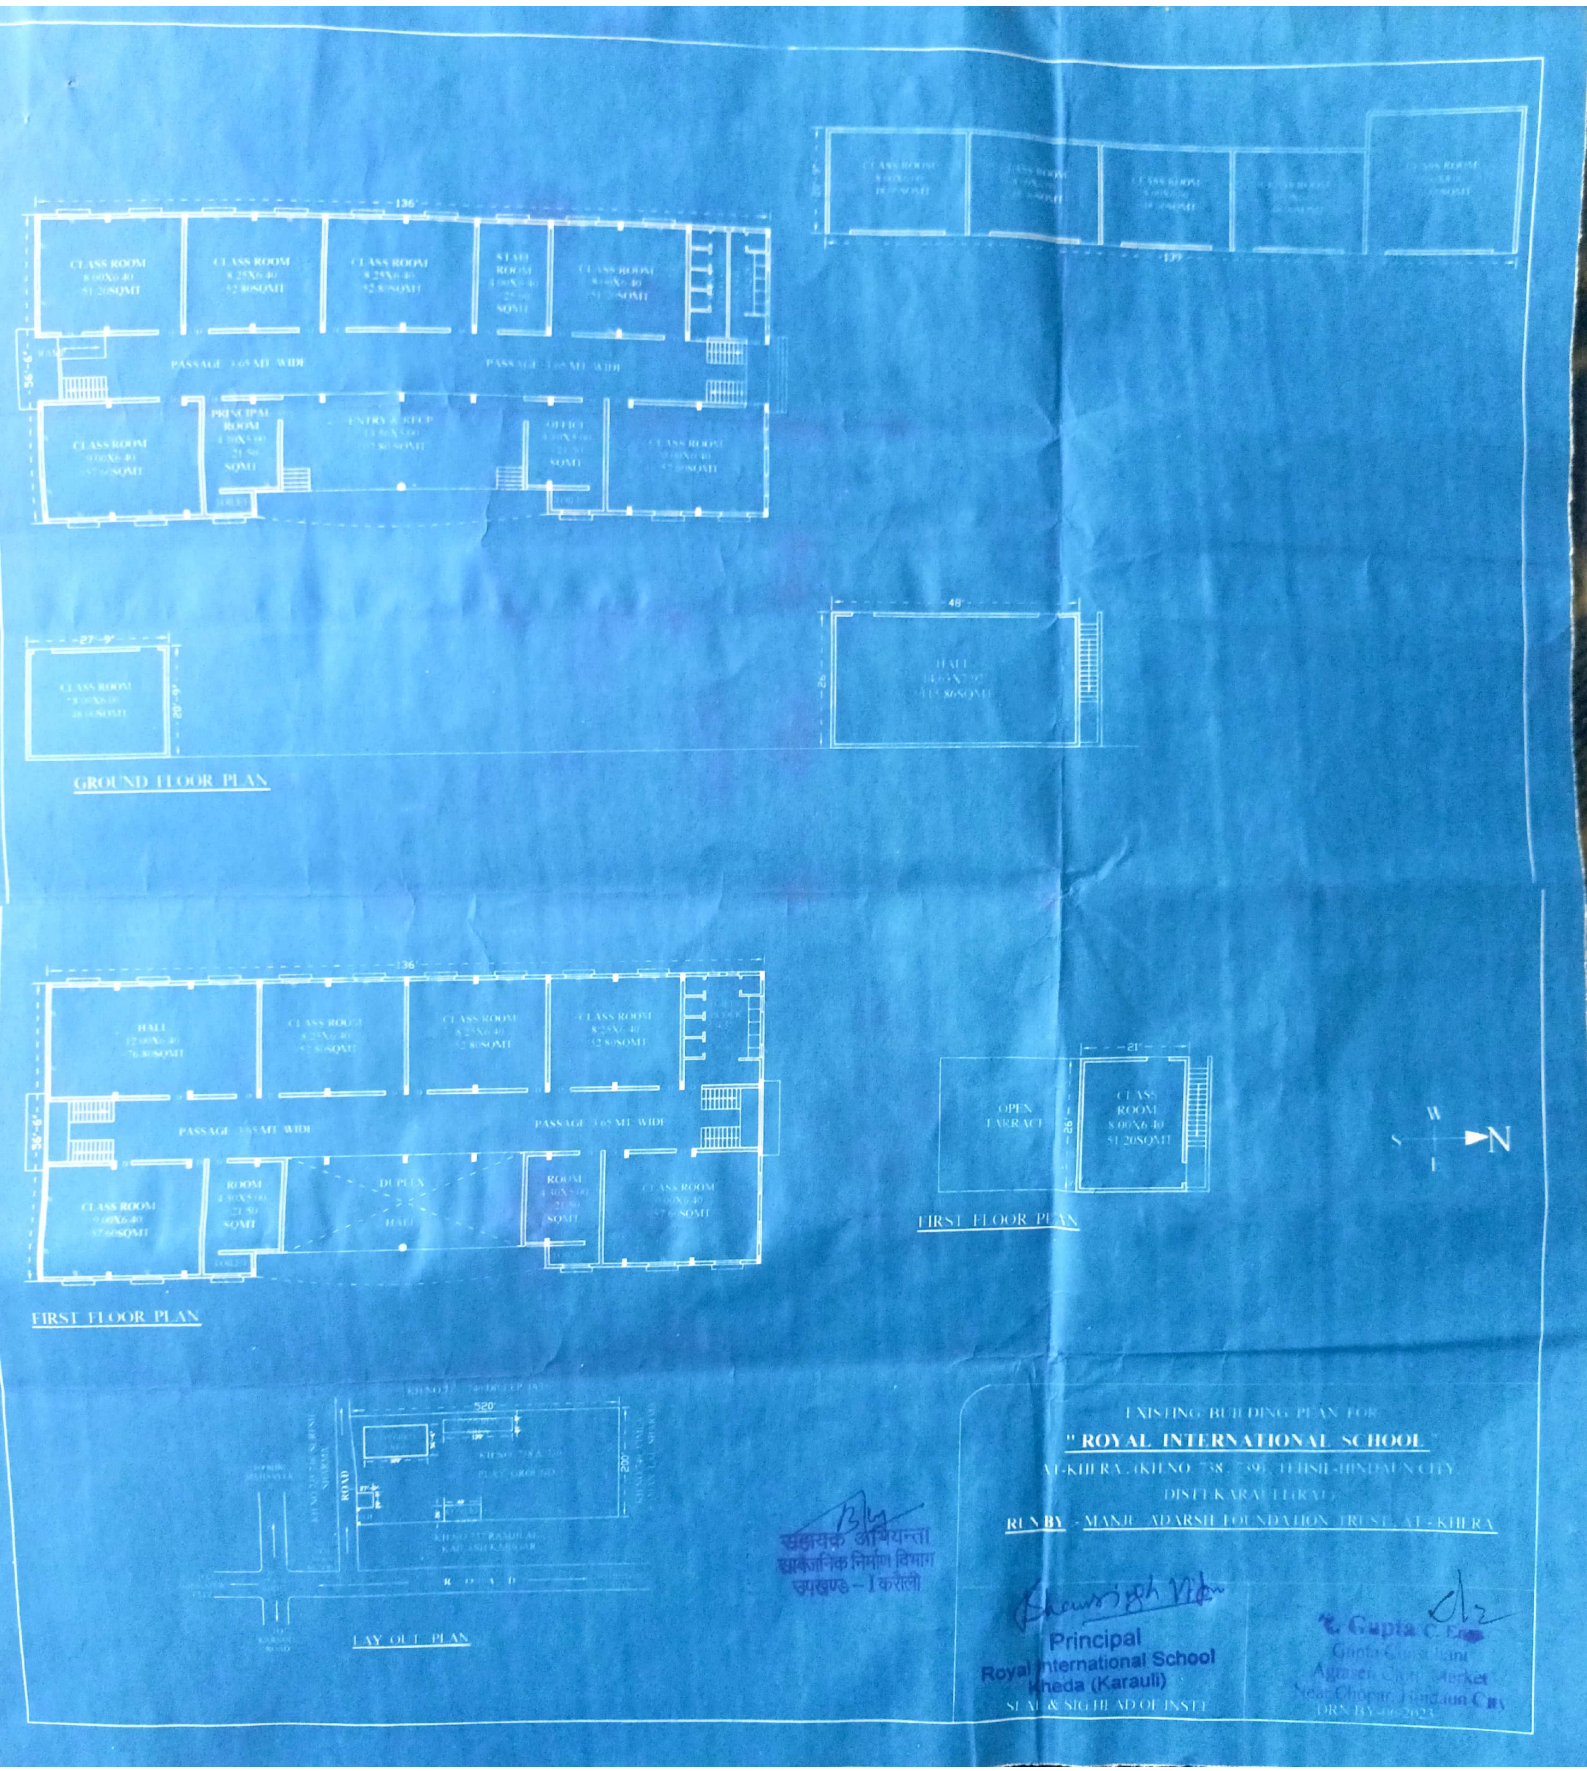
CLASS ROOM
PASSAGE 3.65 MT. WIDE
PRINCIPAL ROOM
ENTRY & STEP
OFFICE
HALL
OPEN TARRACE
GROUND FLOOR PLAN
FIRST FLOOR PLAN
FIRST FLOOR PLAN
LAY OUT PLAN
ROAD
PLOT GROUND
EXISTING BUILDING PLAN FOR
" ROYAL INTERNATIONAL SCHOOL "
AT-KHERA, (KH.NO. 38, 39), TEHSIL-HINDAUN CITY
DIST-KARAULI (RAJ.)
RUN BY :- MANJU ADARSH FOUNDATION TRUST, AT-KHERA
Principal
Royal International School
Kheda (Karauli)
SEAL & SIGNHEAD OF INSTT.
सहायक अभियन्ता
सार्वजनिक निर्माण विभाग
उपखण्ड - I करौली